EXISTING

MID SIGN SCOPE OF WORK

- Re-use existing cabinets
- New Circle K/Truck Diesel faces
- Paint poles & cabinets to Circle K standards

FIELD VERIFY DIMENSIONS

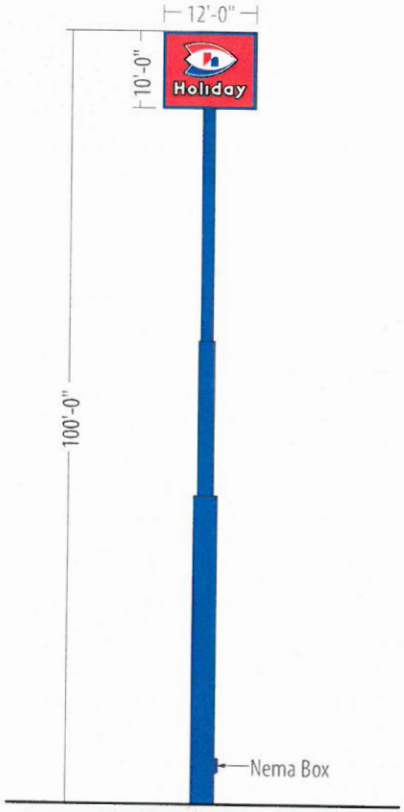

EXISTING MID B
120.0 SF

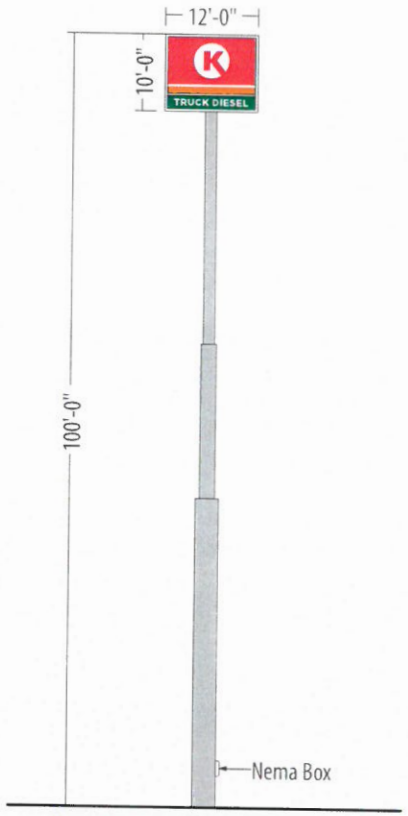

PROPOSED MID B
120.0 SF

CORPORATE ID SOLUTIONS
5563 N ELSTON AVE
CHICAGO, IL 60630
P: 773-763-9600 | F: 773-763-9606
CORPORATEIDSOLUTIONS.COM

CUSTOMER ACCEPTANCE

THIS DRAWING IS THE PROPERTY OF CORPORATE IDENTIFICATION SOLUTIONS, INC., CHICAGO, IL, AND CONTAINS PROPRIETARY AND CONFIDENTIAL INFORMATION. THIS DRAWING IS TRANSFERRED TO THE CUSTOMERS AND SUPPLIERS OF CORPORATE IDENTIFICATION SOLUTIONS, INC BY WAY OF LOAN. THIS DRAWING MAY NOT BE COPIED OR REPRODUCED, IN WHOLE OR IN PART, NOR MAY IT OR THE INFORMATION IT CONTAINS BE DISCLOSED OR TRANSFERRED TO ANY OTHER PARTY OR PERSONS WITHOUT THE PRIOR WRITTEN CONSENT OF CORPORATE IDENTIFICATION SOLUTIONS, INC.

SIGNATURE _____ DATE _____

EXISTING

EXISTING SIGN SUMMARY

EXISTING	SIZE	AREA
STORE - HOLIDAY	3'-0" x 14'-0"	42.0 SF

PROPOSED - SOUTH ELEVATION

ARTWORK REFLECTS CURRENT SURVEY

	HEIGHT	FRONT	SIDES
BUILDING INFO	16'-0"	55'-0"	55'-0"
FASCIA INFO	5'-4 1/2"	65'-0"	60'-0"

STOREFRONT SCOPE OF WORK

	SIGN DESCRIPTION	QTY	SIZE	AREA
A	Illuminated Circle K Shop Sign	1	5'-0" x 12'-8 3/8"	63.5 SF
B	ACM Fascia Bands	1	5'-0"	250 LF
C	Illuminated Circle K Totem Sign	1	5'-0" x 4'-2"	20.8 SF
D	Car Wash Wall Directional	1	6'-0" x 4'-0"	24.0 SF

CIRCLE K VINYL COLORS
3M 3630-33 Red
3M 3630-3540 Tangerine

NOTE: RE-USE EXISTING CIRCUITS TO ELECTRIFY SIGN

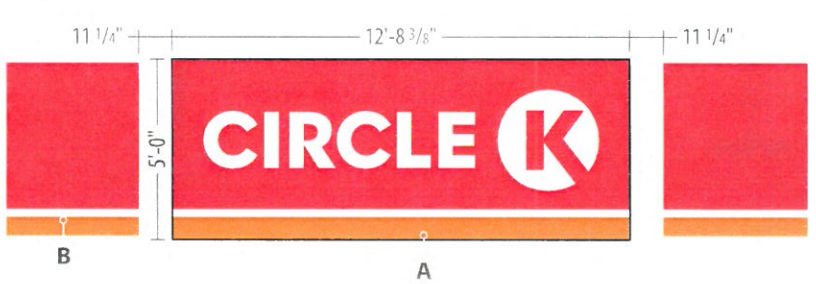

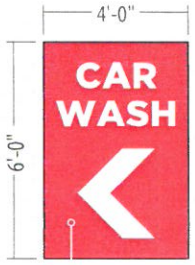

SCALE: 1:40

CORPORATE IDENTIFICATION SOLUTIONS

CUSTOMER	LOCATION	DRAWN BY	REVISION
CIRCLE K	COLOGNE, MN	HH	05
SITE NUMBER	**ACCOUNT REP**	**DATE**	**SCALE**
3577	BEN DEHAYES	06/08/26	NTS

CORPORATE ID SOLUTIONS
5563 N ELSTON AVE.
CHICAGO, IL 60630
P: 773-763-9600 : F: 773-763-9606
CORPORATEIDSOLUTIONS.COM

CUSTOMER ACCEPTANCE
THIS DRAWING IS THE PROPERTY OF CORPORATE IDENTIFICATION SOLUTIONS, INC., CHICAGO, IL, AND CONTAINS PROPRIETARY AND CONFIDENTIAL INFORMATION. THIS DRAWING IS TRANSFERRED TO THE CUSTOMERS AND SUPPLIERS OF CORPORATE IDENTIFICATION SOLUTIONS, INC BY WAY OF LOAN. THIS DRAWING MAY NOT BE COPIED OR REPRODUCED, IN WHOLE OR IN PART, NOR MAY IT OR THE INFORMATION IT CONTAINS BE DISCLOSED OR TRANSFERRED TO ANY OTHER PARTY OR PERSONS WITHOUT THE PRIOR WRITTEN CONSENT OF CORPORATE IDENTIFICATION SOLUTIONS, INC.

SIGNATURE _____ DATE _____

EXISTING

PROPOSED - EAST ELEVATION

ARTWORK REFLECTS CURRENT SURVEY

	HEIGHT	FRONT	SIDES
BUILDING INFO	16'-0"	55'-0"	55'-0"
FASCIA INFO	5'-4 1/2"	65'-0"	60'-0"

STOREFRONT SCOPE OF WORK

	SIGN DESCRIPTION	QTY	SIZE	AREA
A	Illuminated Circle K Shop Sign	1	5'-0" x 12'-8 3/8"	**63.5 SF**
B	ACM Fascia Bands	1	5'-0"	**250 LF**
C	Illuminated Circle K Totem Sign	1	5'-0" x 4'-2"	**20.8 SF**
D	Car Wash Wall Directional	1	6'-0" x 4'-0"	**24.0 SF**

CIRCLE K VINYL COLORS

3M 3630-33 Red
3M 3630-3540 Tangerine

NOTE: NEW PRIMARY CIRCUITS TO BE PROVIDED BY CIS

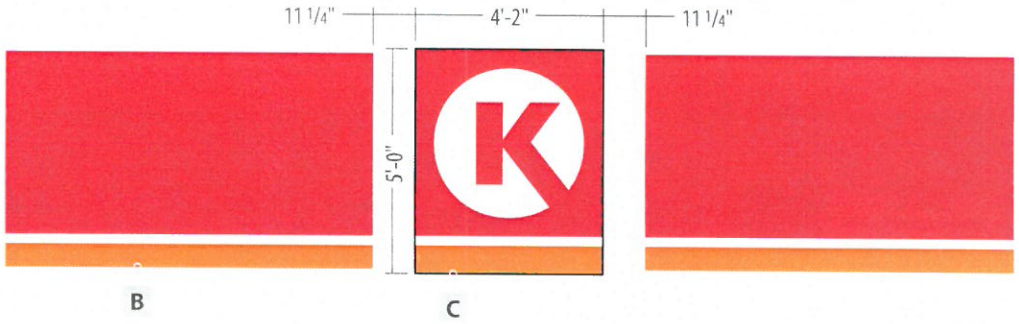

SCALE: 3/8"=1'-0"

CUSTOMER ACCEPTANCE

THIS DRAWING IS THE PROPERTY OF CORPORATE IDENTIFICATION SOLUTIONS, INC., CHICAGO, IL. AND CONTAINS PROPRIETARY AND CONFIDENTIAL INFORMATION. THIS DRAWING IS TRANSFERRED TO THE CUSTOMERS AND SUPPLIERS OF CORPORATE IDENTIFICATION SOLUTIONS, INC BY WAY OF LOAN. THIS DRAWING MAY NOT BE COPIED OR REPRODUCED, IN WHOLE OR IN PART, NOR MAY IT OR THE INFORMATION IT CONTAINS BE DISCLOSED OR TRANSFERRED TO ANY OTHER PARTY OR PERSONS WITHOUT THE PRIOR WRITTEN CONSENT OF CORPORATE IDENTIFICATION SOLUTIONS, INC.

SIGNATURE _____ DATE _____

EXISTING

PROPOSED - WEST ELEVATION

ARTWORK REFLECTS CURRENT SURVEY

	HEIGHT	FRONT	SIDES
BUILDING INFO	16'-0"	55'-0"	55'-0"
FASCIA INFO	5'-4 1/2"	65'-0"	60'-0"

STOREFRONT SCOPE OF WORK

	SIGN DESCRIPTION	QTY	SIZE	AREA
A	Illuminated Circle K Shop Sign	1	5'-0" x 12'-8 3/8"	63.5 SF
B	ACM Fascia Bands	1	5'-0"	250 LF
C	Illuminated Circle K Totem Sign	1	5'-0" x 4'-2"	20.8 SF
D	Car Wash Wall Directional	1	6'-0" x 4'-0"	24.0 SF

CIRCLE K VINYL COLORS

- 3M 3630-33 Red
- 3M 3630-3540 Tangerine

CUSTOMER ACCEPTANCE

THIS DRAWING IS THE PROPERTY OF CORPORATE IDENTIFICATION SOLUTIONS, INC., CHICAGO, IL, AND CONTAINS PROPRIETARY AND CONFIDENTIAL INFORMATION. THIS DRAWING IS TRANSFERRED TO THE CUSTOMERS AND SUPPLIERS OF CORPORATE IDENTIFICATION SOLUTIONS, INC BY WAY OF LOAN. THIS DRAWING MAY NOT BE COPIED OR REPRODUCED, IN WHOLE OR IN PART, NOR MAY IT OR THE INFORMATION IT CONTAINS BE DISCLOSED OR TRANSFERRED TO ANY OTHER PARTY OR PERSONS WITHOUT THE PRIOR WRITTEN CONSENT OF CORPORATE IDENTIFICATION SOLUTIONS, INC.

SIGNATURE _____ DATE _____

ARTWORK REFLECTS CURRENT SURVEY

	HEIGHT	FRONT	SIDES
BUILDING INFO	16'-0"	55'-0"	55'-0"
FASCIA INFO	5'-4 1/2"	65'-0"	60'-0"

STOREFRONT SCOPE OF WORK

	SIGN DESCRIPTION	QTY	SIZE	AREA
A	Illuminated Circle K Shop Sign	1	5'-0" x 12'-8 3/8"	63.5 SF
B	ACM Fascia Bands	1	5'-0"	250 LF
C	Illuminated Circle K Totem Sign	1	5'-0" x 4'-2"	20.8 SF
D	Car Wash Wall Directional	1	6'-0" x 4'-0"	24.0 SF

CIRCLE K VINYL COLORS

3M 3630-33 Red
3M 3630-3540 Tangerine

CUSTOMER ACCEPTANCE

THIS DRAWING IS THE PROPERTY OF CORPORATE IDENTIFICATION SOLUTIONS, INC., CHICAGO, IL, AND CONTAINS PROPRIETARY AND CONFIDENTIAL INFORMATION. THIS DRAWING IS TRANSFERRED TO THE CUSTOMERS AND SUPPLIERS OF CORPORATE IDENTIFICATION SOLUTIONS, INC BY WAY OF LOAN. THIS DRAWING MAY NOT BE COPIED OR REPRODUCED, IN WHOLE OR IN PART, NOR MAY IT OR THE INFORMATION IT CONTAINS BE DISCLOSED OR TRANSFERRED TO ANY OTHER PARTY OR PERSONS WITHOUT THE PRIOR WRITTEN CONSENT OF CORPORATE IDENTIFICATION SOLUTIONS, INC.

SIGNATURE _____ DATE _____

EXISTING

EXISTING

EXISTING SIGN SUMMARY

EXISTING	SIZE	AREA
CANOPY - HOLIDAY	3'-0" x 14'-0"	42.0 SF

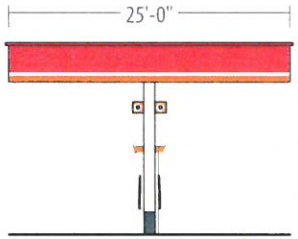

WEST ELEVATION

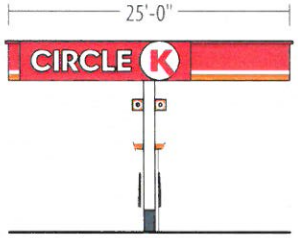

EAST ELEVATION

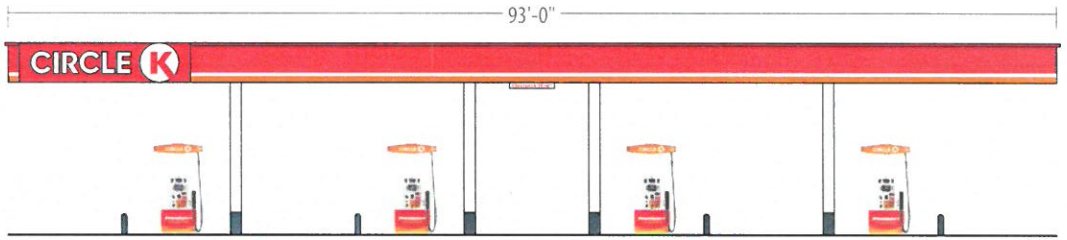

NORTH ELEVATION

SOUTH ELEVATION

ARTWORK REFLECTS CURRENT SURVEY

FUEL CANOPY SCOPE OF WORK

NORTH ELEVATION			
Gas Island Canopy Fascia	3'-6" x 93'-0"	325.5 SF	9.5% of available space
Illuminated Circle K Letters	24" x 112" + 42" x 42"	30.8 SF	
EAST ELEVATION			
Gas Island Canopy Fascia	3'-6" x 25'-0"	87.5 SF	35.2% of available space
Illuminated Circle K Letters	24" x 112" + 42" x 42"	30.8 SF	
SOUTH ELEVATION			
Non-illuminated Red, White, and Orange ACM panels			
WEST ELEVATION			
Non-illuminated Red, White, and Orange ACM panels			

PAINT SCHEDULE (SEMI-GLOSS FINISH)

- SW #7570 Egret White - Column from gray to bottom of canopy
- SW #6236 Grays Harbor - Column from grade to 24" above grade + bollards

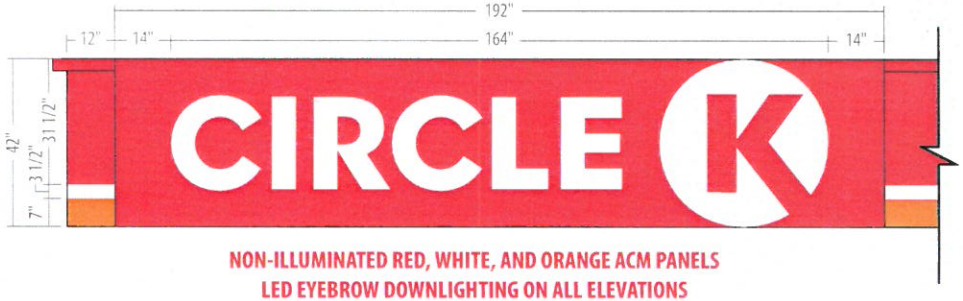

NON-ILLUMINATED RED, WHITE, AND ORANGE ACM PANELS
LED EYEBROW DOWNLIGHTING ON ALL ELEVATIONS

CORPORATE ID SOLUTIONS
5563 N ELSTON AVE.
CHICAGO, IL 60630
P: 773-763-9600 | F: 773-763-9606
CORPORATEIDSOLUTIONS.COM

CUSTOMER ACCEPTANCE

THIS DRAWING IS THE PROPERTY OF CORPORATE IDENTIFICATION SOLUTIONS, INC., CHICAGO, IL., AND CONTAINS PROPRIETARY AND CONFIDENTIAL INFORMATION. THIS DRAWING IS TRANSFERRED TO THE CUSTOMERS, AND SUPPLIERS, OF CORPORATE IDENTIFICATION SOLUTIONS, INC BY WAY OF LOAN. THIS DRAWING MAY NOT BE COPIED OR REPRODUCED, IN WHOLE OR IN PART, NOR MAY IT OR THE INFORMATION IT CONTAINS BE DISCLOSED OR TRANSFERRED TO ANY OTHER PARTY OR PERSONS WITHOUT THE PRIOR WRITTEN CONSENT OF CORPORATE IDENTIFICATION SOLUTIONS, INC.

SIGNATURE _____ DATE _____

EXISTING

EXISTING

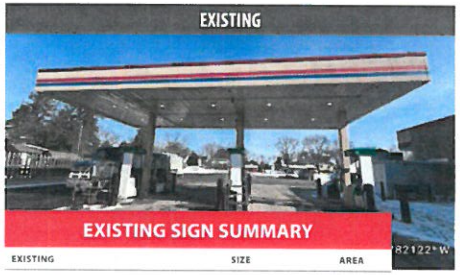

EXISTING SIGN SUMMARY

EXISTING	SIZE	AREA
CANOPY - HOLIDAY	2'-6" x 12'-0"	30.0 SF

TRUCK DIESEL CANOPY SUMMARY

EAST ELEVATION			
Gas Island Canopy Fascia	3'-6" x 53'-0"	185.5 SF	
Non-Illum. Circle K Totem	42" x 35"	10.2 SF	25.1% of available space
Non-Illum. Diesel Letters	26 1/2" x 138"	25.4 SF	
Enter Here Letters	13" x 120 1/4"	10.9 SF	
WEST ELEVATION			
Gas Island Canopy Fascia	3'-6" x 53'-0"	185.5 SF	
Non-Illum. Circle K Totem	42" x 35"	10.2 SF	26.2% of available space
Non-Illum. Diesel Letters	26 1/2" x 138"	25.4 SF	
Do Not Enter Letters	13" x 144"	13.0 SF	
NORTH ELEVATION			
Non-illuminated Red, White, and Orange ACM panels			
SOUTH ELEVATION			
Non-illuminated Red, White, and Orange ACM panels			

COLUMN PAINT SCHEDULE (SEMI-GLOSS FINISH) SW #6236 Grays Harbor - Full columns

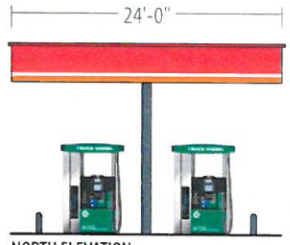

NORTH ELEVATION

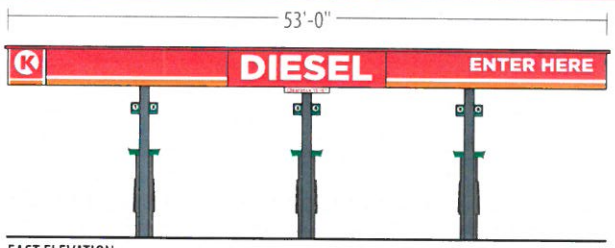

EAST ELEVATION

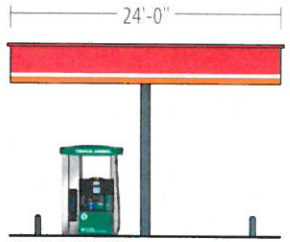

SOUTH ELEVATION

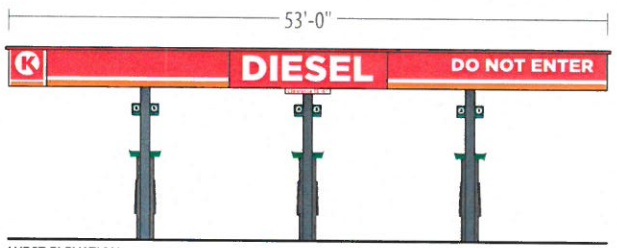

WEST ELEVATION

CORPORATE IDENTIFICATION SOLUTIONS

CUSTOMER: CIRCLE K
SITE NUMBER: 3577
LOCATION: COLOGNE, MN
ACCOUNT REP: BEN DEHAYES
DRAWN BY: HH
DATE: 06/08/26
REVISION: 05
SCALE: NTS

CORPORATE ID SOLUTIONS
5563 N ELSTON AVE
CHICAGO, IL 60630
P: 773-763-9600 | F: 773-763-9606
CORPORATEIDSOLUTIONS.COM

CUSTOMER ACCEPTANCE

THIS DRAWING IS THE PROPERTY OF CORPORATE IDENTIFICATION SOLUTIONS, INC., CHICAGO, IL, AND CONTAINS PROPRIETARY AND CONFIDENTIAL INFORMATION. THIS DRAWING IS TRANSFERRED TO THE CUSTOMERS AND SUPPLIERS OF CORPORATE IDENTIFICATION SOLUTIONS, INC BY WAY OF LOAN. THIS DRAWING MAY NOT BE COPIED OR REPRODUCED, IN WHOLE OR IN PART, NOR MAY IT OR THE INFORMATION IT CONTAINS BE DISCLOSED OR TRANSFERRED TO ANY OTHER PARTY OR PERSONS WITHOUT THE PRIOR WRITTEN CONSENT OF CORPORATE IDENTIFICATION SOLUTIONS, INC.

SIGNATURE _____ DATE _____

EXISTING

EXISTING SIGN SUMMARY

EXISTING	SIZE	AREA
CAR WASH VINYL	3'-0" x 14'-0"	42.0 SF

PROPOSED - NORTH ELEVATION

ARTWORK REFLECTS CURRENT SURVEY

	HEIGHT	ENTER/EXIT	SIDES
BUILDING INFO	15'-4"	38'-0"	38'-0"
FASCIA INFO	4'-0"	42'-0"	42'-0"

CAR WASH SCOPE OF WORK

	SIGN DESCRIPTION	QTY	SIZE	AREA
A	Vinyl Circle K Decal	1	2'-3" x 8'-9 5/8"	19.8 SF
B	Vinyl Car Wash Decal	1	1'-6 5/8" x 12'-0 3/8"	18.6 SF
C	Vinyl Exit Car Wash Decal	1	10" x 9'-6"	7.9 SF
D	Fascia Bands	1	4'-0" high	126.0 LF
E	Non-illum. Soft Touch Decal	1	6 3/4" x 5'-2"	2.9 LF
F	Non-illum. Touch Free Decal	1	6 3/4" x 5'-2"	2.9 LF
G	Building Painted to Match Circle K Paint Schedule (all elevations)			

SCALE: 3/8" = 1'-0"

CIRCLE K VINYL COLORS

- 3M 3630-33 Red
- 3M 3630-3540 Tangerine

PAINT SCHEDULE (SEMI-GLOSS FINISH)

- SW #6088 Nuthatch - Grade to 30" above grade starting at front entry door. Grade to remain horizontal and may change in elevation from starting point.
- SW #7570 Egret White - 30" above grade to bottom of fascia.

CORPORATE IDENTIFICATION SOLUTIONS

CUSTOMER	LOCATION	DRAWN BY	REVISION
CIRCLE K	COLOGNE, MN	HH	05
SITE NUMBER	ACCOUNT REP	DATE	SCALE
3577	BEN DEHAYES	06/08/26	NTS

CORPORATE ID SOLUTIONS
5563 N ELSTON AVE
CHICAGO, IL 60630
P: 773-763-9600 | F: 773-763-9606
CORPORATEIDSOLUTIONS.COM

CUSTOMER ACCEPTANCE

THIS DRAWING IS THE PROPERTY OF CORPORATE IDENTIFICATION SOLUTIONS, INC., CHICAGO, IL, AND CONTAINS PROPRIETARY AND CONFIDENTIAL INFORMATION. THIS DRAWING IS TRANSFERRED TO THE CUSTOMERS AND SUPPLIERS OF CORPORATE IDENTIFICATION SOLUTIONS, INC BY WAY OF LOAN. THIS DRAWING MAY NOT BE COPIED OR REPRODUCED, IN WHOLE OR IN PART, NOR MAY IT OR THE INFORMATION IT CONTAINS BE DISCLOSED OR TRANSFERRED TO ANY OTHER PARTY OR PERSONS WITHOUT THE PRIOR WRITTEN CONSENT OF CORPORATE IDENTIFICATION SOLUTIONS, INC.

SIGNATURE _____ DATE _____

EXISTING SIGN SUMMARY

EXISTING	SIZE	AREA
CAR WASH VINYL	3'-0" x 14'-0"	42.0 SF
SELF SERVE VINYL	3'-0" x 3'-0"	9.0 SF
TOUCH FREE VINYL	3'-0" x 3'-0"	9.0 SF

ARTWORK REFLECTS CURRENT SURVEY

	HEIGHT	ENTER/EXIT	SIDES
BUILDING INFO	15'-4"	38'-0"	38'-0"
FASCIA INFO	4'-0"	42'-0"	42'-0"

CAR WASH SCOPE OF WORK

	SIGN DESCRIPTION	QTY	SIZE	AREA
A	Vinyl Circle K Decal	1	2'-3" x 8'-9 5/8"	19.8 SF
B	Vinyl Car Wash Decal	1	1'-6 5/8" x 12'-0 3/8"	18.6 SF
C	Vinyl Exit Car Wash Decal	1	10" x 9'-6"	7.9 SF
D	Fascia Bands	1	4'-0" high	126.0 LF
E	Non-illum. Soft Touch Decal	1	6 3/4" x 5'-2"	2.9 LF
F	Non-illum. Touch Free Decal	1	6 3/4" x 5'-2"	2.9 LF
G	Building Painted to Match Circle K Paint Schedule (all elevations)			

CIRCLE K VINYL COLORS
- 3M 3630-33 Red
- 3M 3630-3540 Tangerine

PAINT SCHEDULE (SEMI-GLOSS FINISH)
- SW #6088 Nuthatch - Grade to 30" above grade starting at front entry door. Grade to remain horizontal and may change in elevation from starting point.
- SW #7570 Egret White - 30" above grade to bottom of fascia.

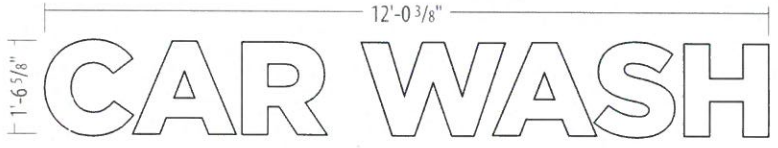

B

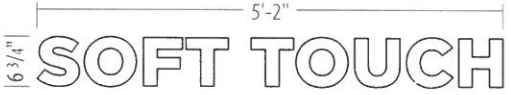

E

F

CORPORATE IDENTIFICATION SOLUTIONS

CUSTOMER	LOCATION	DRAWN BY	REVISION
CIRCLE K	COLOGNE, MN	HH	05
SITE NUMBER	**ACCOUNT REP**	**DATE**	**SCALE**
3577	BEN DEHAYES	05/08/26	NTS

CORPORATE ID SOLUTIONS
5563 N ELSTON AVE.
CHICAGO, IL 60630
P: 773-763-9600 | F: 773-763-9606
CORPORATEIDSOLUTIONS.COM

CUSTOMER ACCEPTANCE

THIS DRAWING IS THE PROPERTY OF CORPORATE IDENTIFICATION SOLUTIONS, INC., CHICAGO, IL, AND CONTAINS PROPRIETARY AND CONFIDENTIAL INFORMATION. THIS DRAWING IS TRANSFERRED TO THE CUSTOMERS AND SUPPLIERS OF CORPORATE IDENTIFICATION SOLUTIONS, INC BY WAY OF LOAN. THIS DRAWING MAY NOT BE COPIED OR REPRODUCED, IN WHOLE OR IN PART, NOR MAY IT OR THE INFORMATION IT CONTAINS BE DISCLOSED OR TRANSFERRED TO ANY OTHER PARTY OR PERSONS WITHOUT THE PRIOR WRITTEN CONSENT OF CORPORATE IDENTIFICATION SOLUTIONS, INC.

SIGNATURE _____ DATE _____

ARTWORK REFLECTS CURRENT SURVEY

	HEIGHT	ENTER/EXIT	SIDES
BUILDING INFO	15'-4"	38'-0"	38'-0"
FASCIA INFO	4'-0"	42'-0"	42'-0"

CAR WASH SCOPE OF WORK

	SIGN DESCRIPTION	QTY	SIZE	AREA
A	Vinyl Circle K Decal	1	2'-3" x 8'-9 5/8"	19.8 SF
B	Vinyl Car Wash Decal	1	1'-6 5/8" x 12'-0 3/8"	18.6 SF
C	Vinyl Exit Car Wash Decal	1	10" x 9'-6"	7.9 SF
D	Fascia Bands	1	4'-0" high	126.0 LF
E	Non-illum. Soft Touch Decal	1	6 3/4" x 5'-2"	2.9 LF
F	Non-illum. Touch Free Decal	1	6 3/4" x 5'-2"	2.9 LF
G	Building Painted to Match Circle K Paint Schedule (all elevations)			

CIRCLE K VINYL COLORS
- 3M 3630-33 Red
- 3M 3630-3540 Tangerine

PAINT SCHEDULE (SEMI-GLOSS FINISH)
- SW #6088 Nuthatch - Grade to 30" above grade starting at front entry door. Grade to remain horizontal and may change in elevation from starting point.
- SW #7570 Egret White - 30" above grade to bottom of fascia.

C

SCALE: 3/4" = 1'-0"

CORPORATE IDENTIFICATION SOLUTIONS

CUSTOMER	LOCATION	DRAWN BY	REVISION
CIRCLE K	COLOGNE, MN	HH	05
SITE NUMBER	ACCOUNT REP	DATE	SCALE
3577	BEN DEHAYES	06/08/26	NTS

CORPORATE ID SOLUTIONS
5563 N ELSTON AVE.
CHICAGO, IL 60630
P: 773-763-9600 F: 773-763-9606
CORPORATEIDSOLUTIONS.COM

CUSTOMER ACCEPTANCE
THIS DRAWING IS THE PROPERTY OF CORPORATE IDENTIFICATION SOLUTIONS, INC., CHICAGO, IL, AND CONTAINS PROPRIETARY AND CONFIDENTIAL INFORMATION. THIS DRAWING IS TRANSFERRED TO THE CUSTOMERS AND SUPPLIERS OF CORPORATE IDENTIFICATION SOLUTIONS, INC BY WAY OF LOAN. THIS DRAWING MAY NOT BE COPIED OR REPRODUCED, IN WHOLE OR IN PART, NOR MAY IT OR THE INFORMATION IT CONTAINS BE DISCLOSED OR TRANSFERRED TO ANY OTHER PARTY OR PERSONS WITHOUT THE PRIOR WRITTEN CONSENT OF CORPORATE IDENTIFICATION SOLUTIONS, INC.

SIGNATURE _____ DATE _____

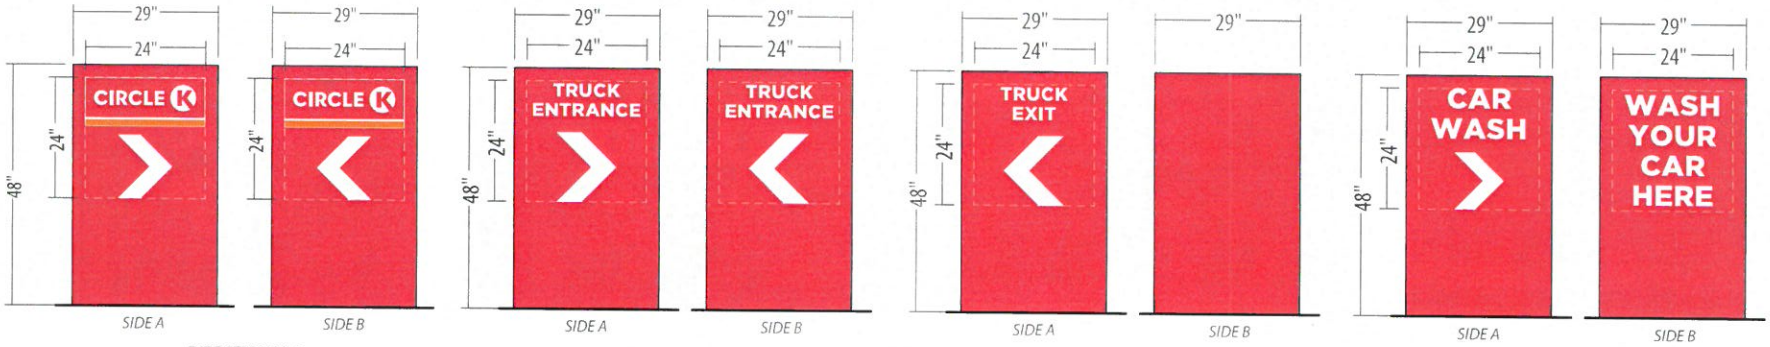

DIRECTIONAL A
NON-ILLUMINATED
4.0 SF
QTY (1)

DIRECTIONAL B
NON-ILLUMINATED
4.0 SF
QTY (1)

DIRECTIONAL C
NON-ILLUMINATED
4.0 SF
QTY (1)

DIRECTIONAL D
NON-ILLUMINATED
4.0 SF
QTY (1)

CORPORATE IDENTIFICATION SOLUTIONS

CUSTOMER	LOCATION	DRAWN BY	REVISION
CIRCLE K	COLOGNE, MN	HH	05
SITE NUMBER	**ACCOUNT REP**	**DATE**	**SCALE**
3577	BEN DEHAYES	06/08/26	NTS

CORPORATE ID SOLUTIONS
5563 N ELSTON AVE
CHICAGO, IL 60630
P: 773-763-9600 | F: 773-763-9606
CORPORATEIDSOLUTIONS.COM

CUSTOMER ACCEPTANCE

THIS DRAWING IS THE PROPERTY OF CORPORATE IDENTIFICATION SOLUTIONS, INC., CHICAGO, IL, AND CONTAINS PROPRIETARY AND CONFIDENTIAL INFORMATION. THIS DRAWING IS TRANSFERRED TO THE CUSTOMERS AND SUPPLIERS OF CORPORATE IDENTIFICATION SOLUTIONS, INC BY WAY OF LOAN. THIS DRAWING MAY NOT BE COPIED OR REPRODUCED, IN WHOLE OR IN PART, NOR MAY IT OR THE INFORMATION IT CONTAINS BE DISCLOSED OR TRANSFERRED TO ANY OTHER PARTY OR PERSONS WITHOUT THE PRIOR WRITTEN CONSENT OF CORPORATE IDENTIFICATION SOLUTIONS, INC.

SIGNATURE _____ DATE _____

Not in CIS scope, BU's responsibility

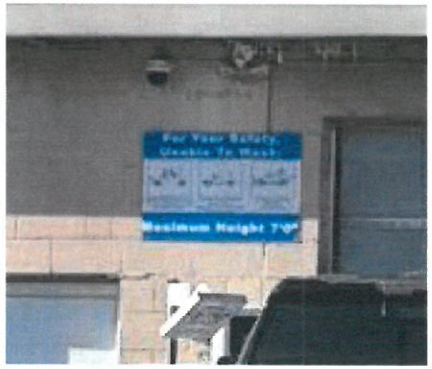

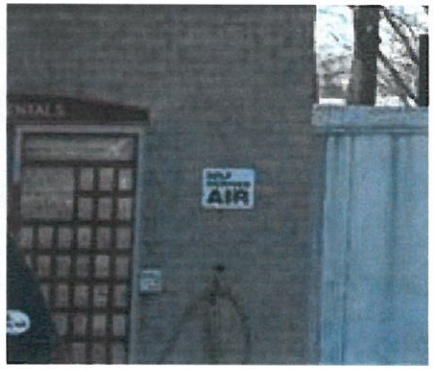

CUSTOMER ACCEPTANCE

THIS DRAWING IS THE PROPERTY OF CORPORATE IDENTIFICATION SOLUTIONS, INC., CHICAGO, IL, AND CONTAINS PROPRIETARY AND CONFIDENTIAL INFORMATION. THIS DRAWING IS TRANSFERRED TO THE CUSTOMERS AND SUPPLIERS OF CORPORATE IDENTIFICATION SOLUTIONS, INC BY WAY OF LOAN. THIS DRAWING MAY NOT BE COPIED OR REPRODUCED, IN WHOLE OR IN PART, NOR MAY IT OR THE INFORMATION IT CONTAINS BE DISCLOSED OR TRANSFERRED TO ANY OTHER PARTY OR PERSONS WITHOUT THE PRIOR WRITTEN CONSENT OF CORPORATE IDENTIFICATION SOLUTIONS, INC.

SIGNATURE _____ DATE _____

TYPICAL CIRCLE K PAINT SCHEDULE (WHERE APPLICABLE)

STORE/CAR WASH BUILDINGS

NUTHATCH paint from grade to 30" above grade starting at entry door. To remain horizontal and may change in elevation from starting point.

EGRET WHITE paint from 30" above grade to bottom of fascia.

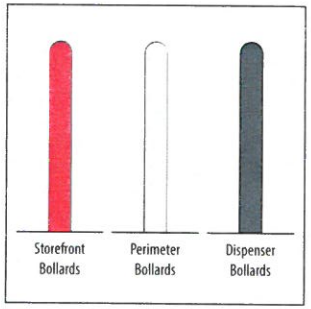

BOLLARDS

Straight bollards will receive covers. "U" or atypical shaped bollards will be painted

SAFETY RED for bollards along storefront and Car Wash (if applicable).

BRIGHT WHITE for bollards along perimeter of forecourt.

GRAYS HARBOR for bollards next to fuel dispensers.

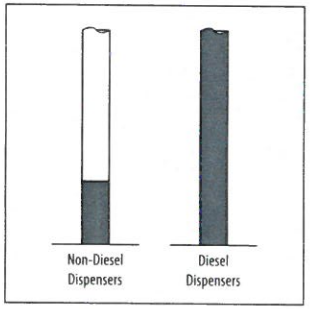

CANOPY COLUMNS

GRAYS HARBOR paint from grade to 24" above grade for non-diesel fuel dispensers. Diesel dispensers paint entire column.

BRIGHT WHITE paint from 24" above grade to bottom of canopy on non-diesel fuel dispensers.

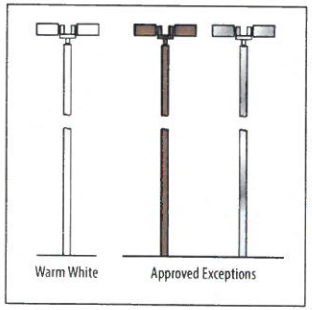

LIGHTPOLES

BRIGHT WHITE paint entire light pole*

*if existing light poles are either silver or duranodic bronze, then the light poles are approved to remain as is.

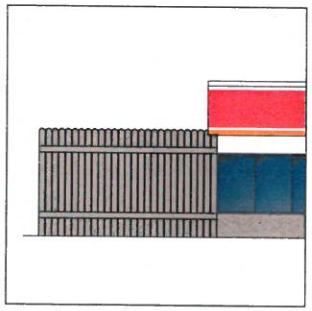

DUMPSTER ENCLOSURE

NUTHATCH paint entire enclosure.

MERCHANDISE DISPLAYS

If there are exterior merchandising displays with previous Circle K branding, then update to the new Circle K branding.

PAINT COLORS

SAFETY RED
SW #4081
Semi-gloss finish

BRIGHT WHITE
RAL9016
Semi-gloss finish

EGRET WHITE
SW #7570
Semi-gloss finish

NUTHATCH
SW #6088
Semi-gloss finish

GRAYS HARBOR
SW #6236
Semi-gloss finish

SIGN COLORS

PRIMARY RED
Pantone 485
3M 3630-33 Red

PRIMARY ORANGE
Pantone 144
3M 3630-3540 Tangerine

CORPORATE ID SOLUTIONS
5563 N ELSTON AVE
CHICAGO, IL 60630
P: 773-763-9600 | F: 773-763-9606
CORPORATEIDSOLUTIONS.COM

CUSTOMER ACCEPTANCE

THIS DRAWING IS THE PROPERTY OF CORPORATE IDENTIFICATION SOLUTIONS, INC., CHICAGO, IL, AND CONTAINS PROPRIETARY AND CONFIDENTIAL INFORMATION. THIS DRAWING IS TRANSFERRED TO THE CUSTOMERS AND SUPPLIERS OF CORPORATE IDENTIFICATION SOLUTIONS, INC BY WAY OF LOAN. THIS DRAWING MAY NOT BE COPIED OR REPRODUCED, IN WHOLE OR IN PART, NOR MAY IT OR THE INFORMATION IT CONTAINS BE DISCLOSED OR TRANSFERRED TO ANY OTHER PARTY OR PERSONS WITHOUT THE PRIOR WRITTEN CONSENT OF CORPORATE IDENTIFICATION SOLUTIONS, INC.

SIGNATURE _____ DATE _____